



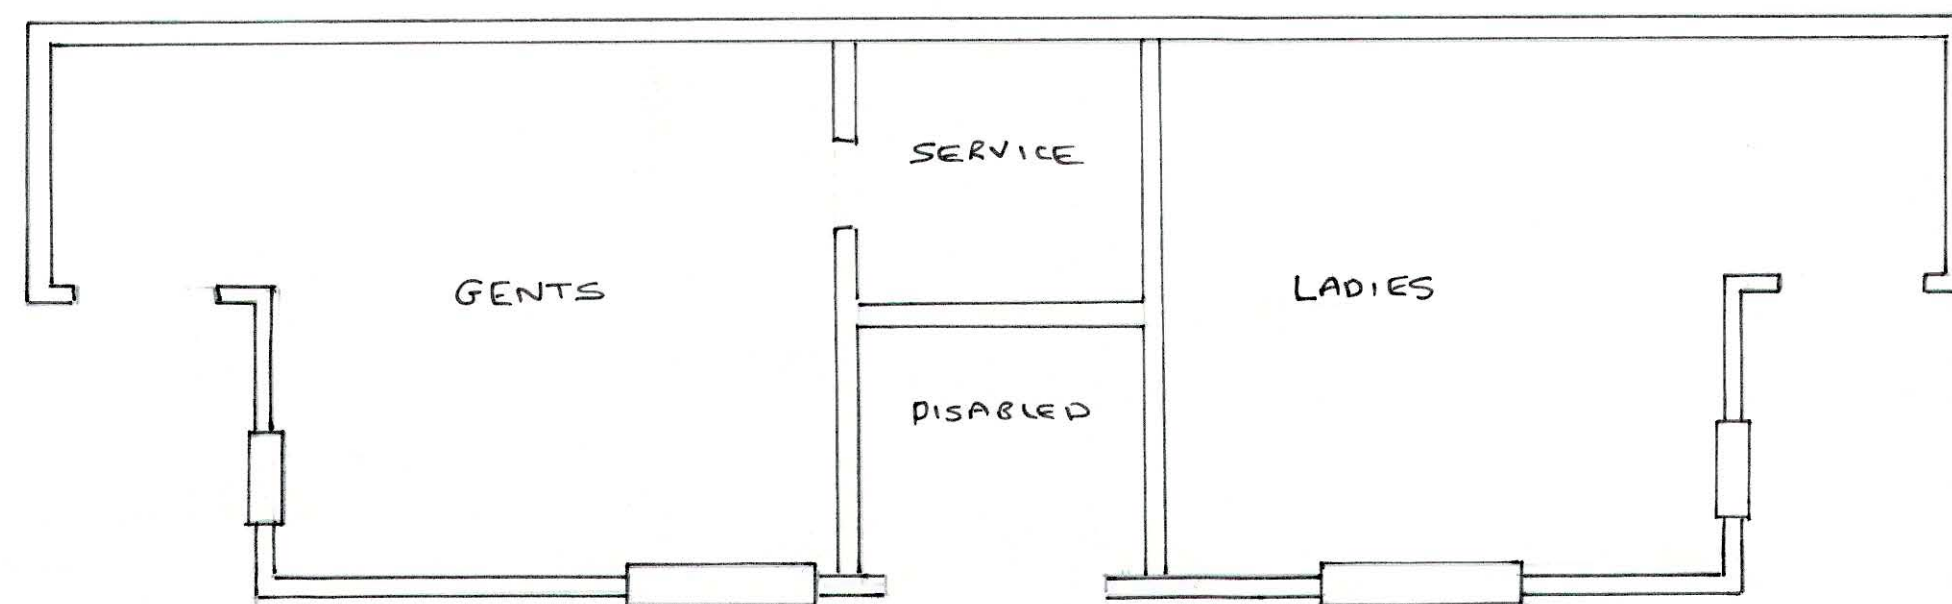

FLOOR PLAN 1:50

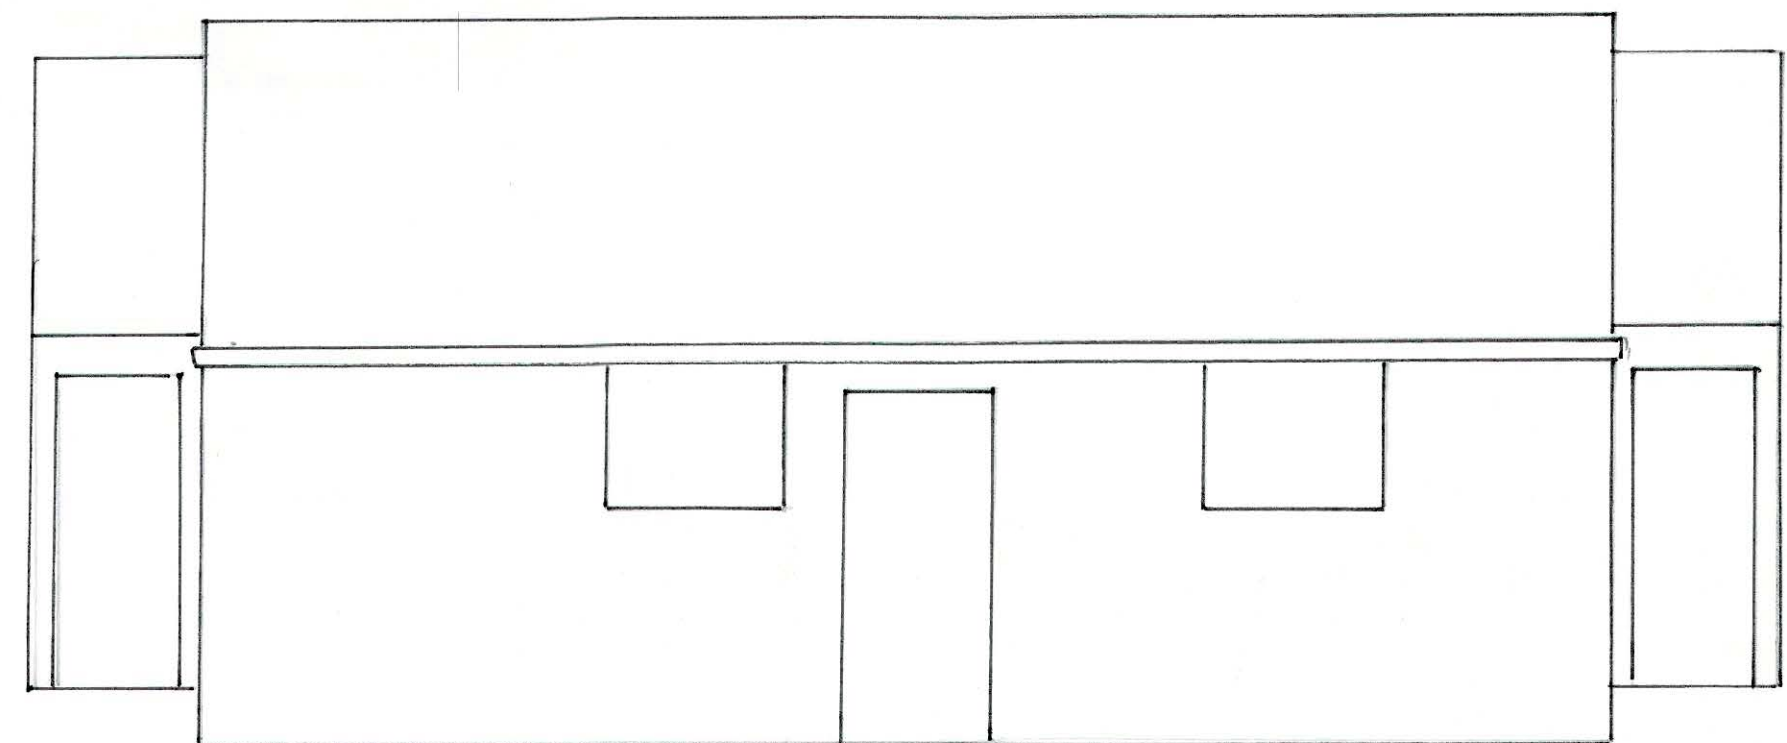

FRONT 1:50