


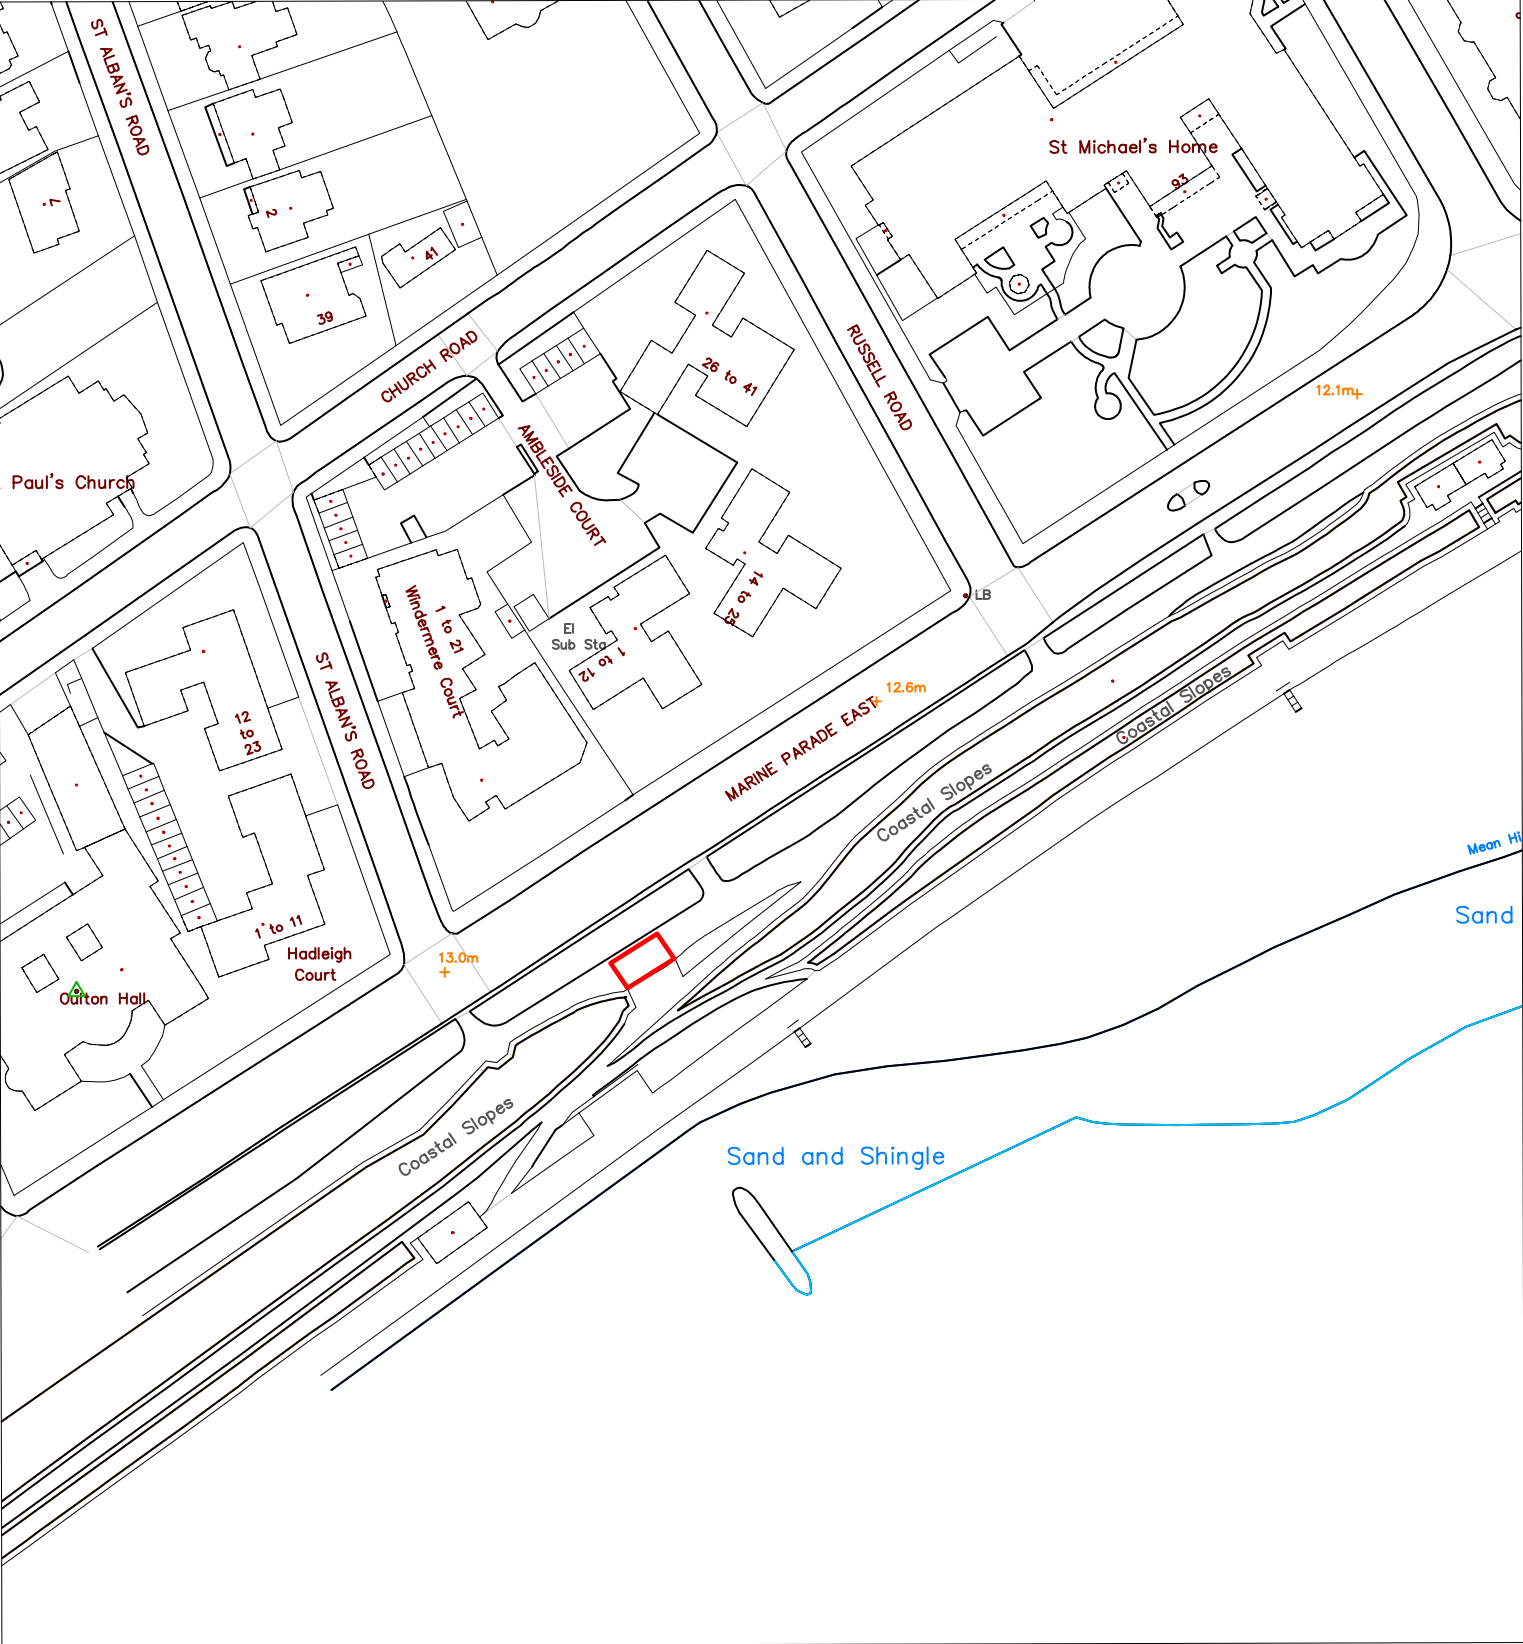

TENDRING DISTRICT COUNCIL J WILKINSON BSc Property and Projects Manager	Title: Former Public Conveniences, Seafront, Bottom of St Alban's Road, Clacton-on-Sea Date: 13 April 2026	Scale: Not to scale Drawn By: N Ferster Drawing: 1 Revision: B
---	--	--