


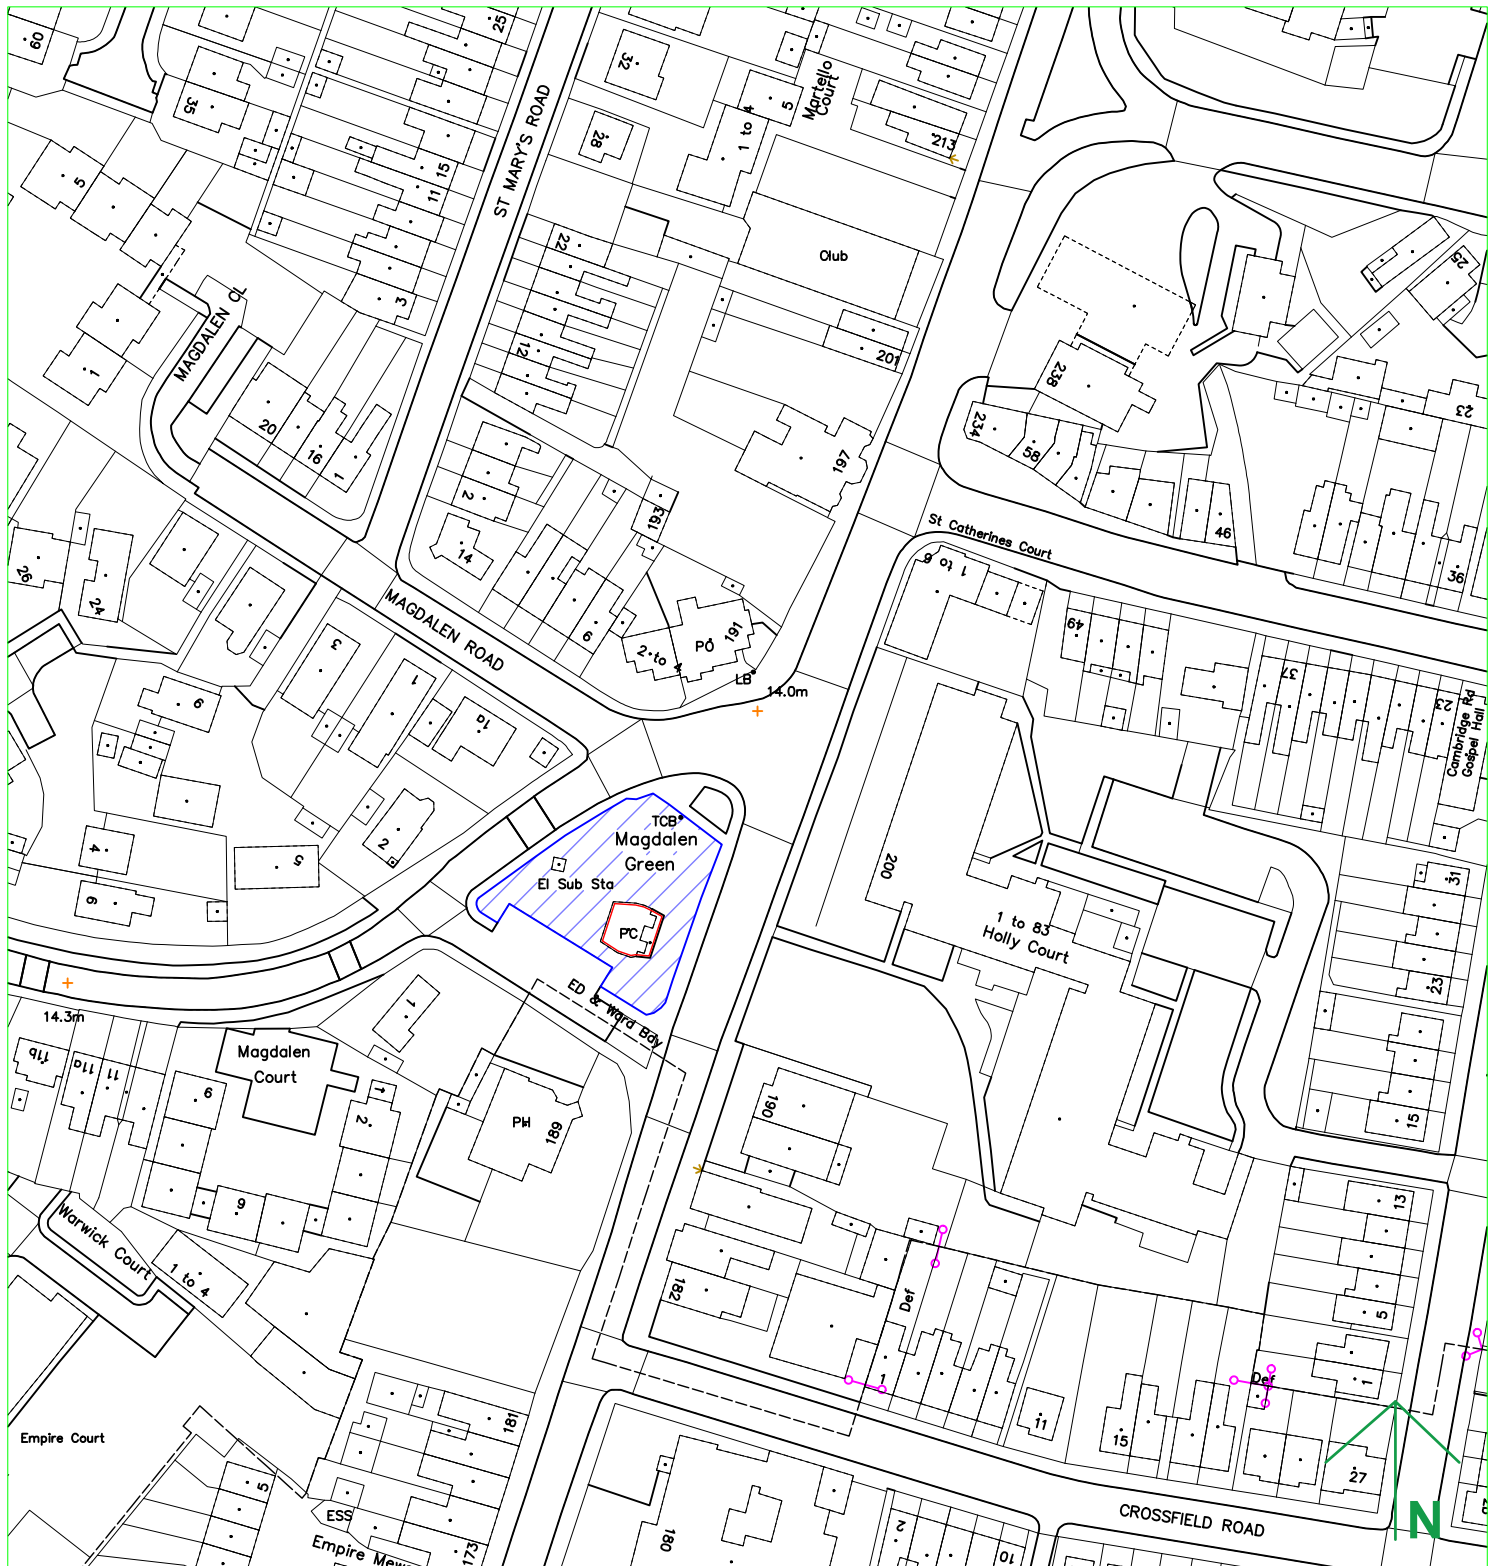

**TENDRING DISTRICT
COUNCIL**

Title

Former Public Conveniences,
Magdalen Green, Clacton

Date: 06 March 2026

Scale: 1:1250

Drawn By: E.Johnstone

Drawing No. & Revision

1

A