
Produced by Tendring District Council under Crown Copyright and database right 2017.
Ordnance Survey Licence No. 100018684

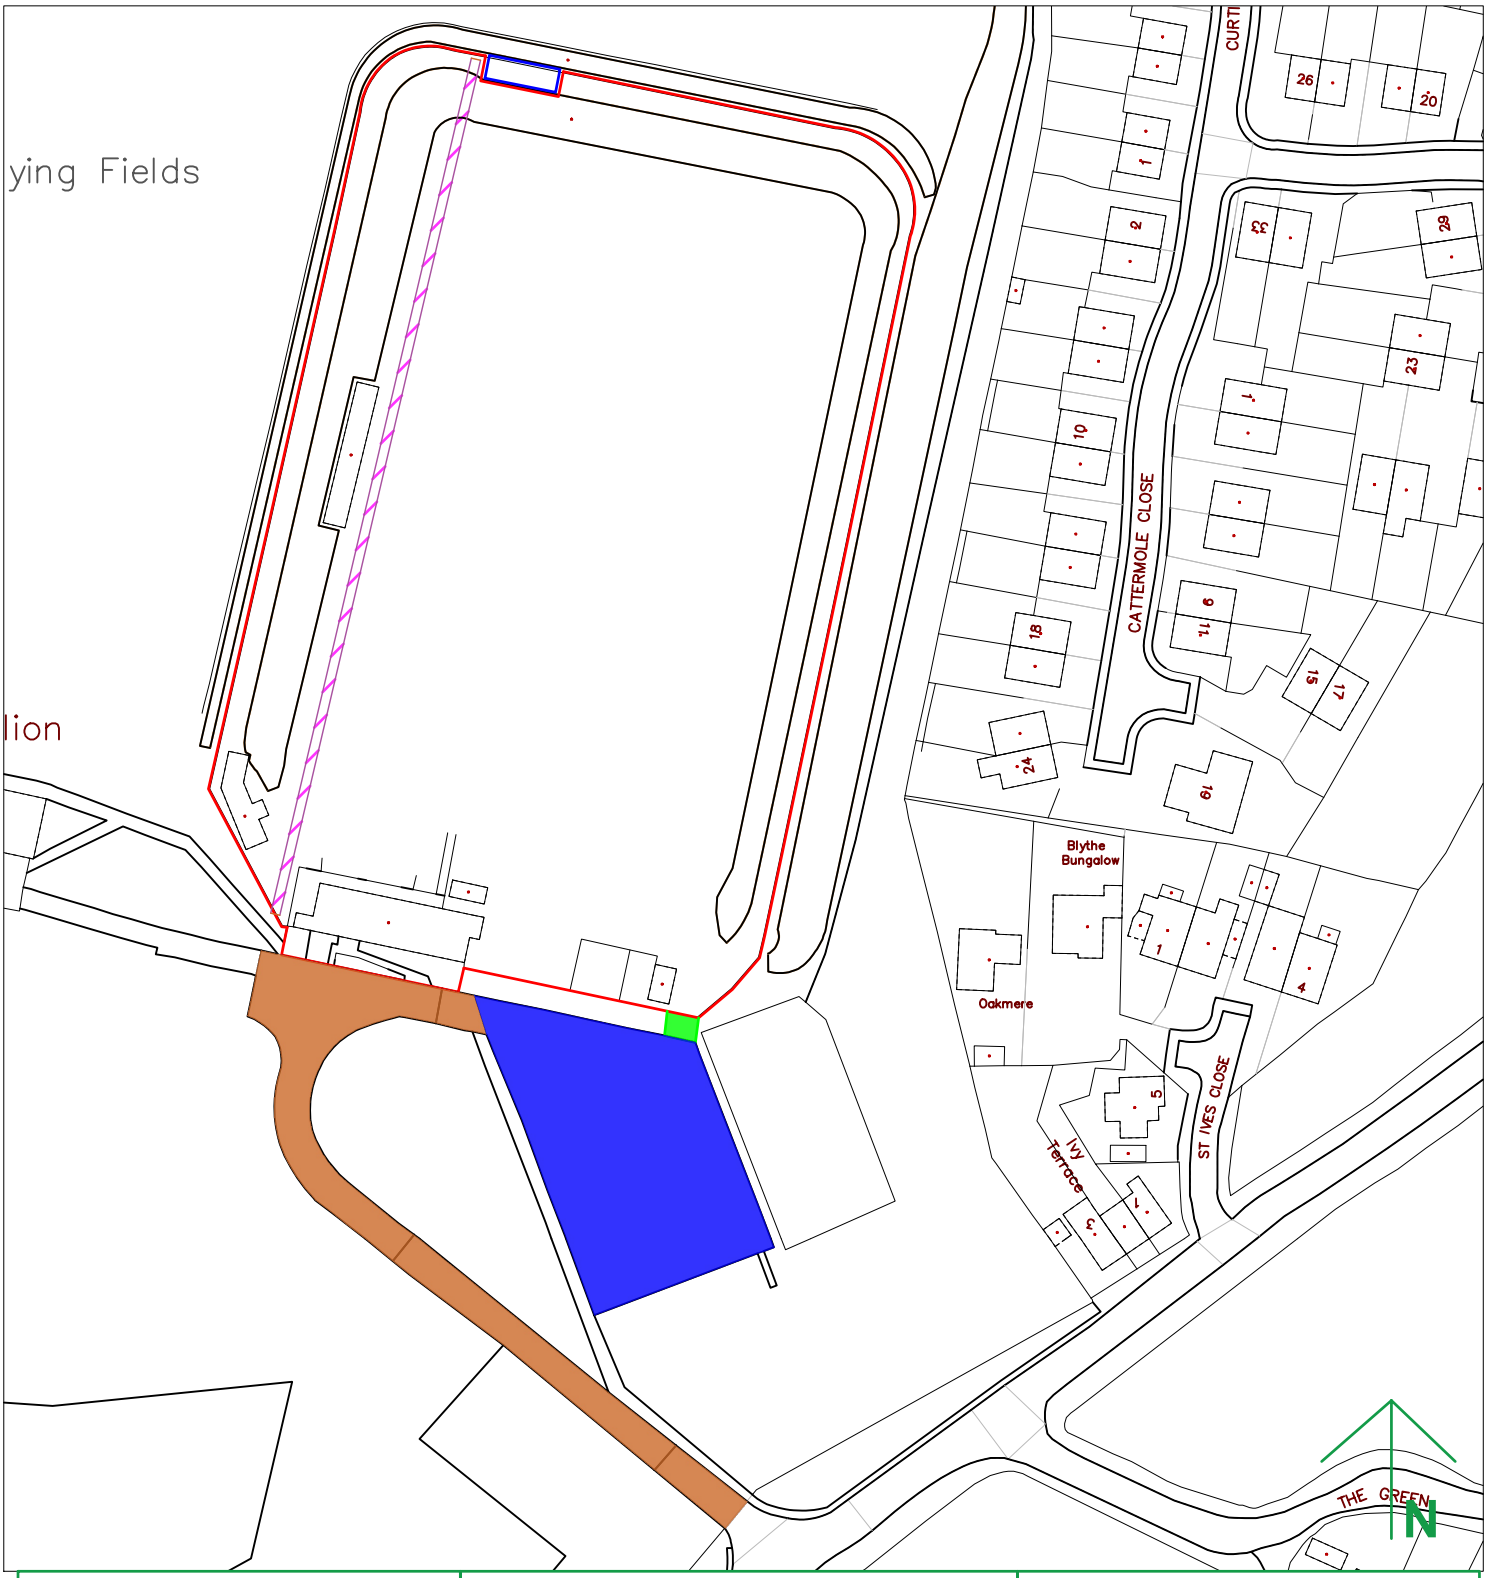

TENDRING DISTRICT COUNCIL Property and Projects Planning and Community	**Title** Rush Green Bowl, Rush Green Road, Clacton on Sea **Date:** October 2026	**Scale:** 1:1250 **Drawn By:** J. Wilkinson **Drawing No. & Revision** 1 A