B.30 Wix

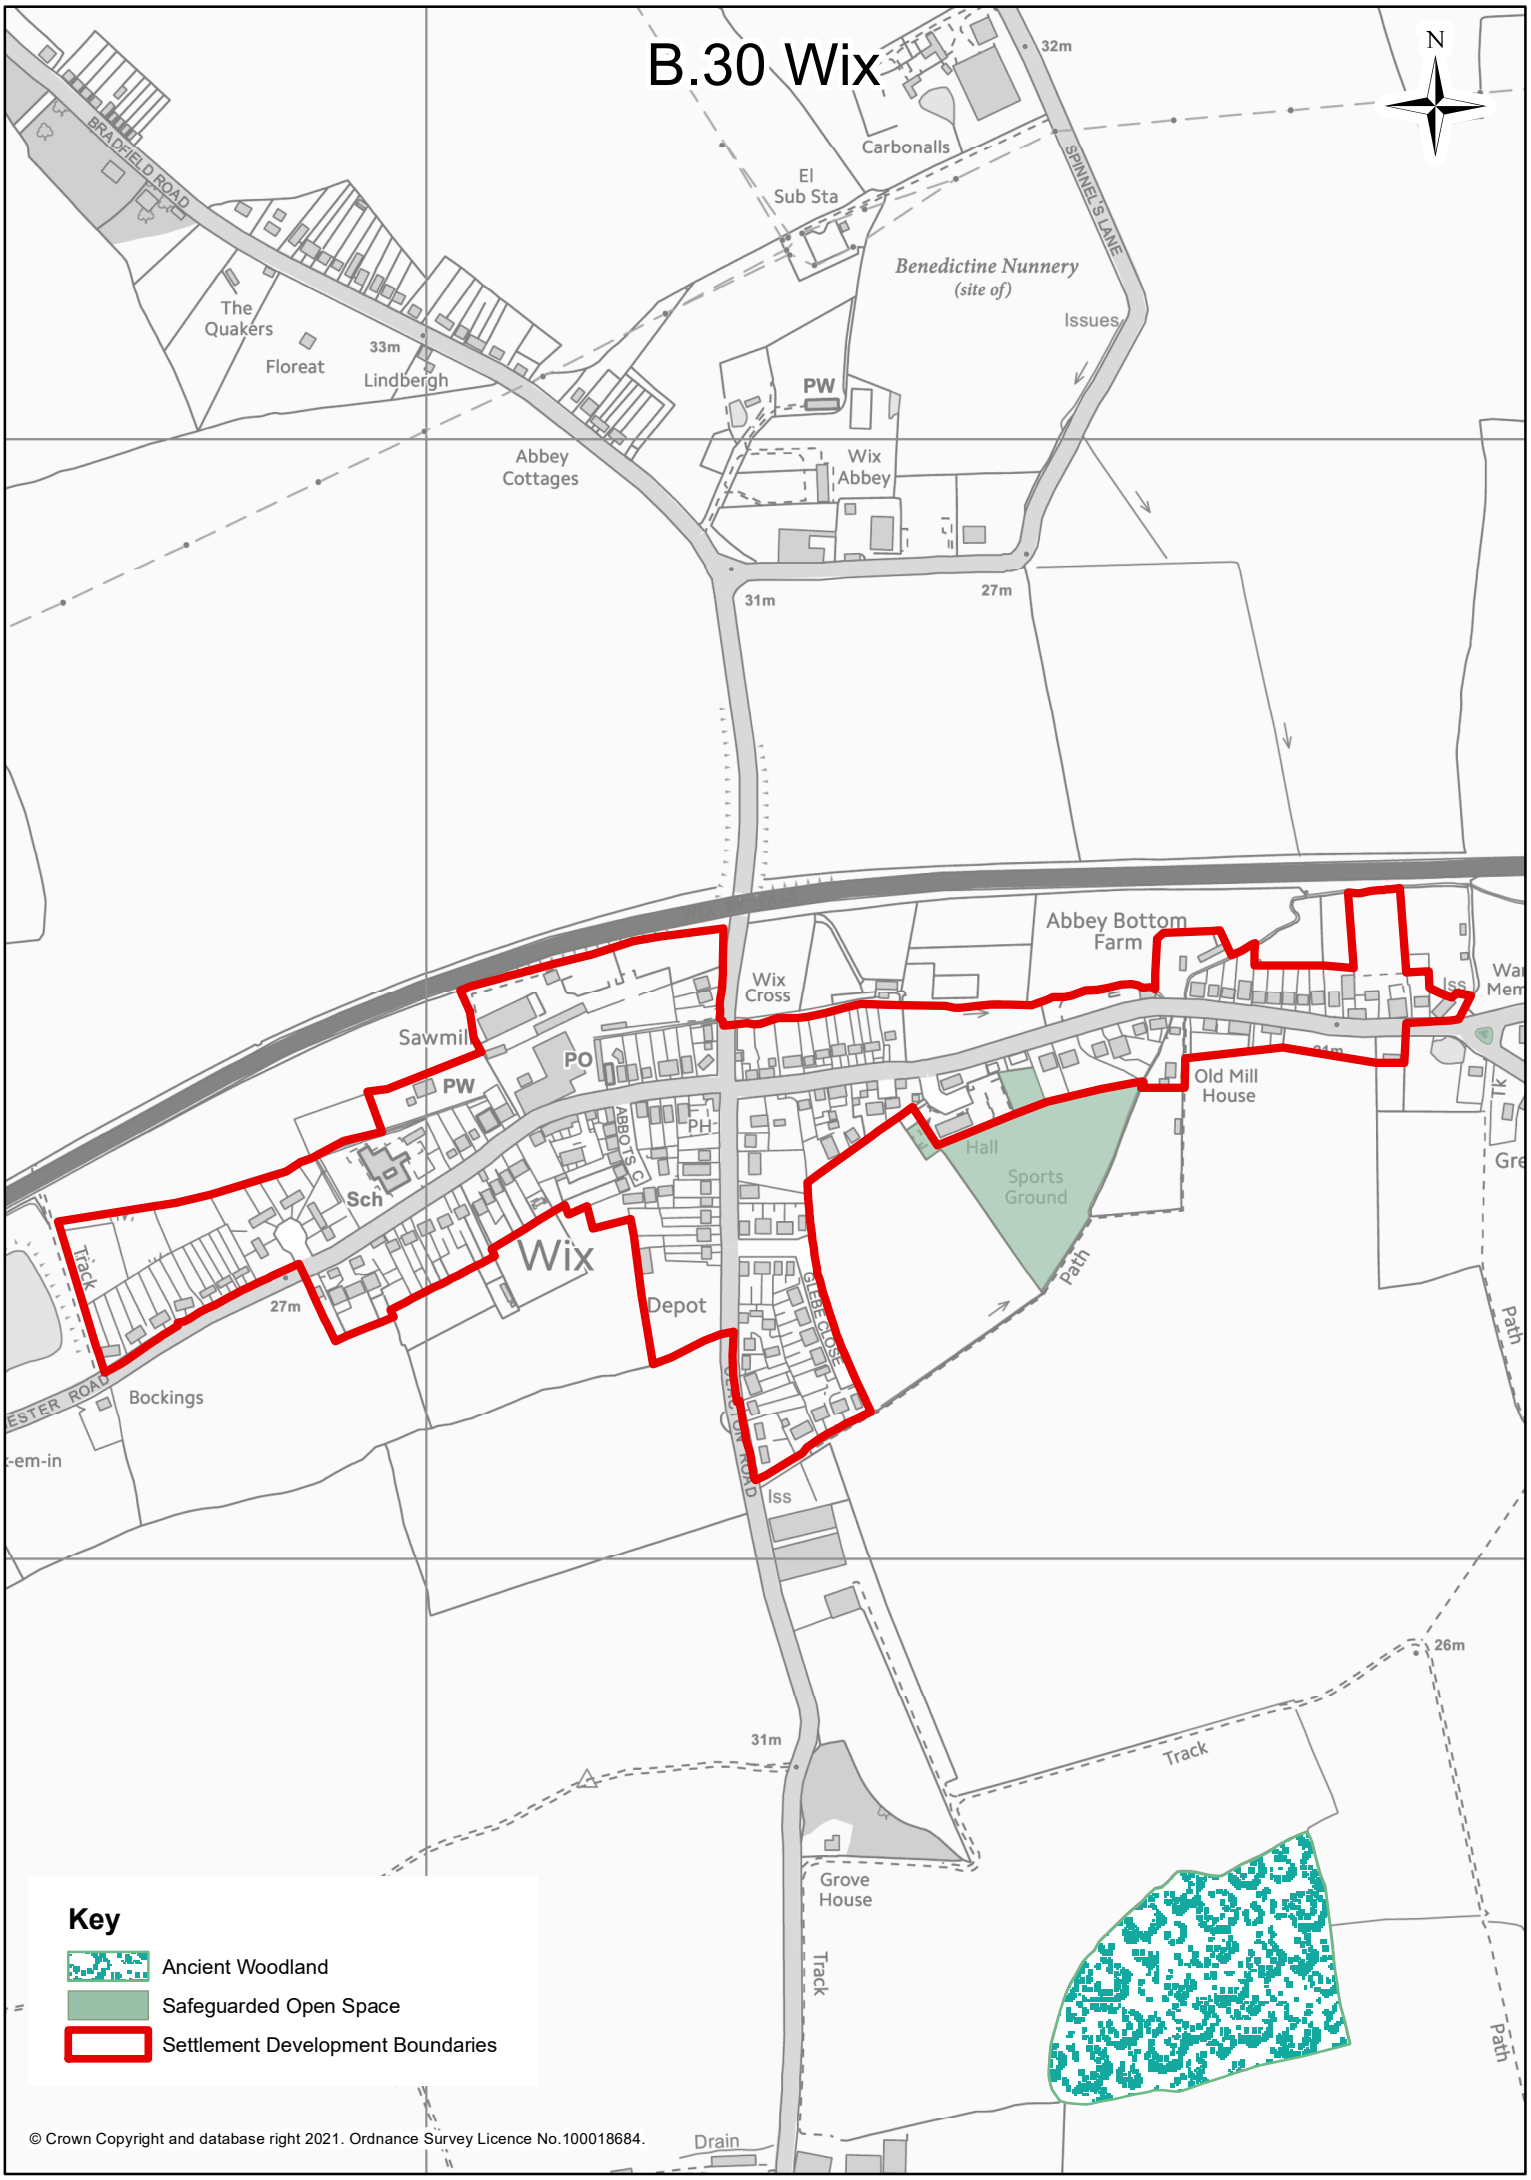

© Crown Copyright and database right 2021. Ordnance Survey Licence No.100018684.